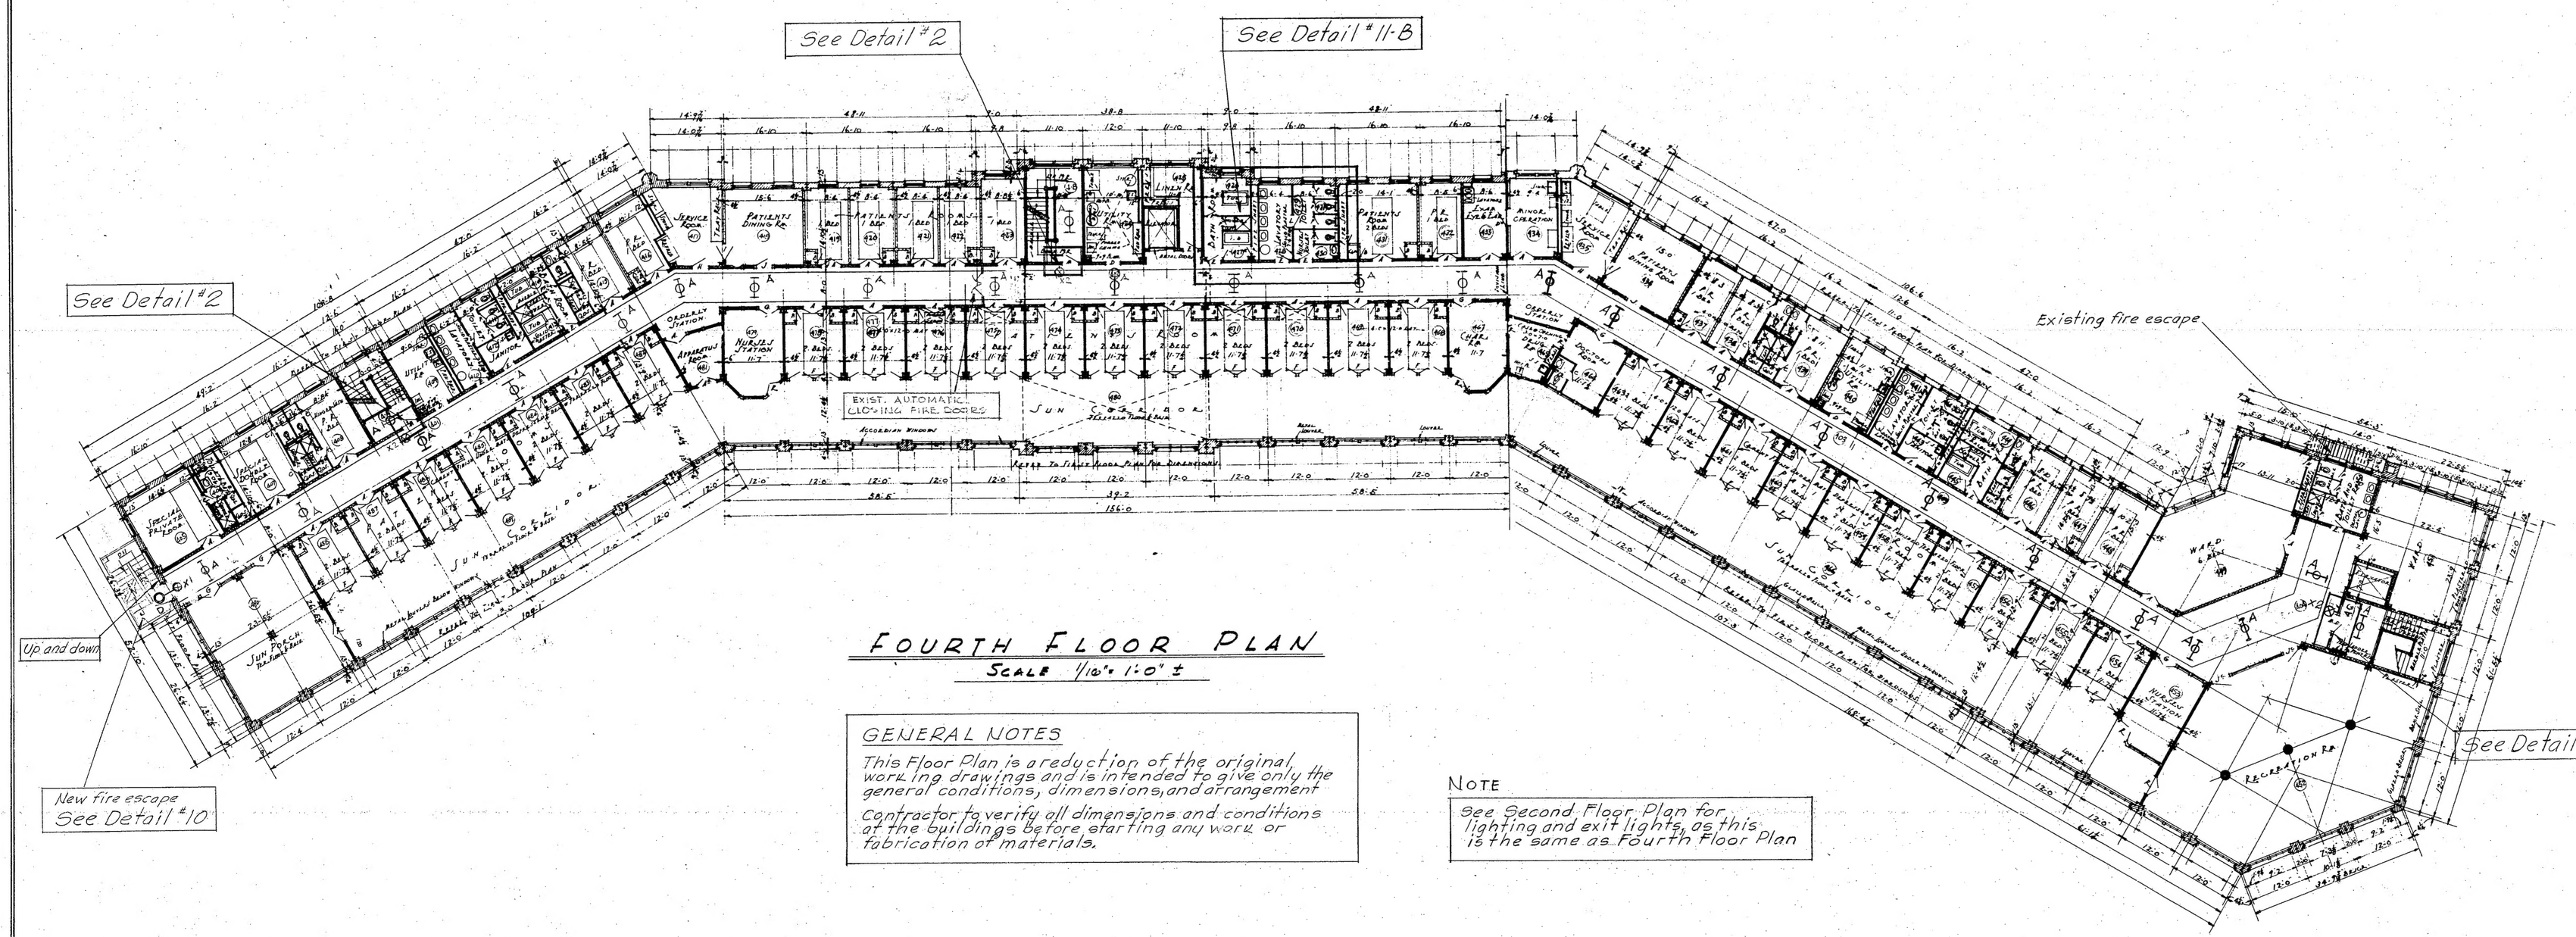

FOURTH FLOOR PLAN

SCALE 1/16"= 1'-0" ±

GENERAL NOTES

This Floor Plan is a reduction of the original working drawings and is intended to give only the general conditions, dimensions, and arrangement

Contractor to verify all dimensions and conditions at the building before starting any work or fabrication of materials.

Note

See Second Floor Plan for lighting and exit lights, as this is the same as Fourth Floor Plan

APPROVED BY C. Frankel Donovan DATE 9-11-62
EXECUTIVE ASSISTANT COMMISSIONER OF FINANCE

APPROVED BY _____ DATE 9-13-62
CHIEF OF ENGINEER'S STAFF

WAVERLY HILLS SENIOR CITIZENS CENTER
U.S 31 W. JEFFERSON COUNTY, KY.
FOR
DEPARTMENT OF FINANCE
COMMONWEALTH OF KENTUCKY

MADE BY	SCALE		DATE
R.W.L.	AS SHOWN	MAIN HOSPITAL BUILDING FOURTH FLOOR PLAN	9-7-62

J.D. LUCKETT · J.D. FARLEY REGISTERED NOS. 123-531 COMMONWEALTH OF KENTUCKY ARCHITECTS

LUCKETT & FARLEY
INCORPORATED
ARCHITECTS
9th FLOOR · WASHINGTON BLDG.
LOUISVILLE 2, KENTUCKY
E. R. RONALD & ASSOCIATES
CONSULTING ENGINEERS

REVISIONS

SHEET NO. 4

DD-768